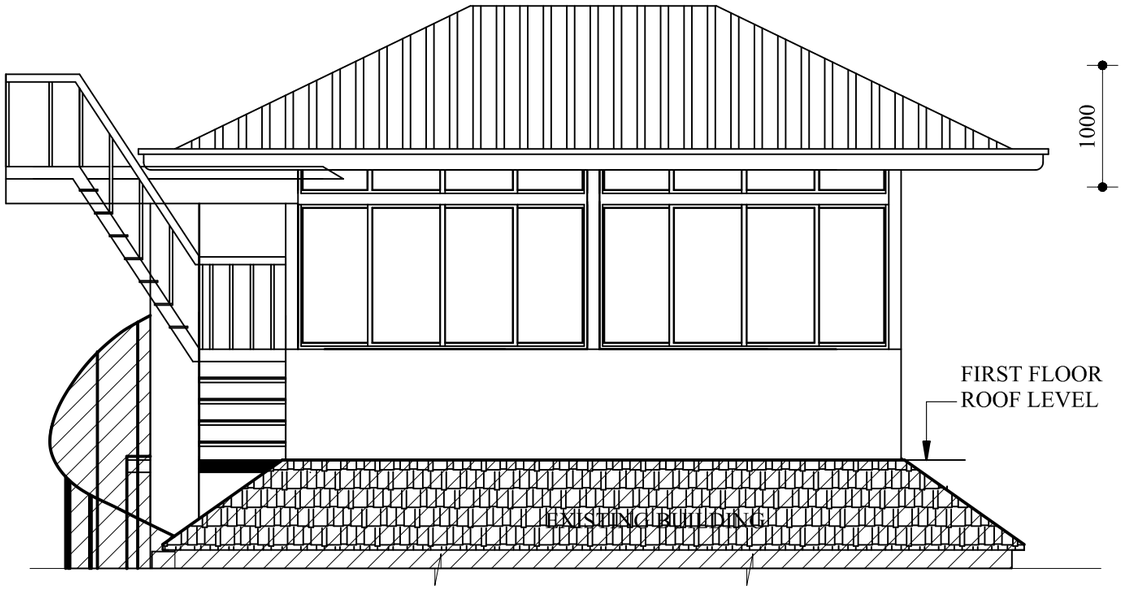

ELEVATION
(SCALE 1:50)

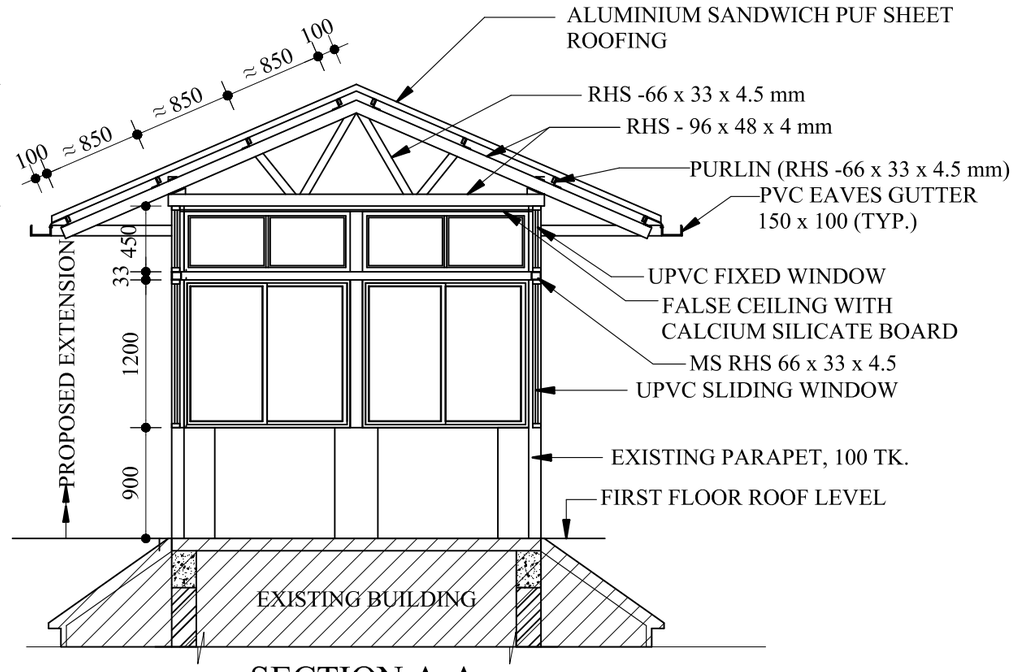

SECTION A-A
(SCALE 1:50)

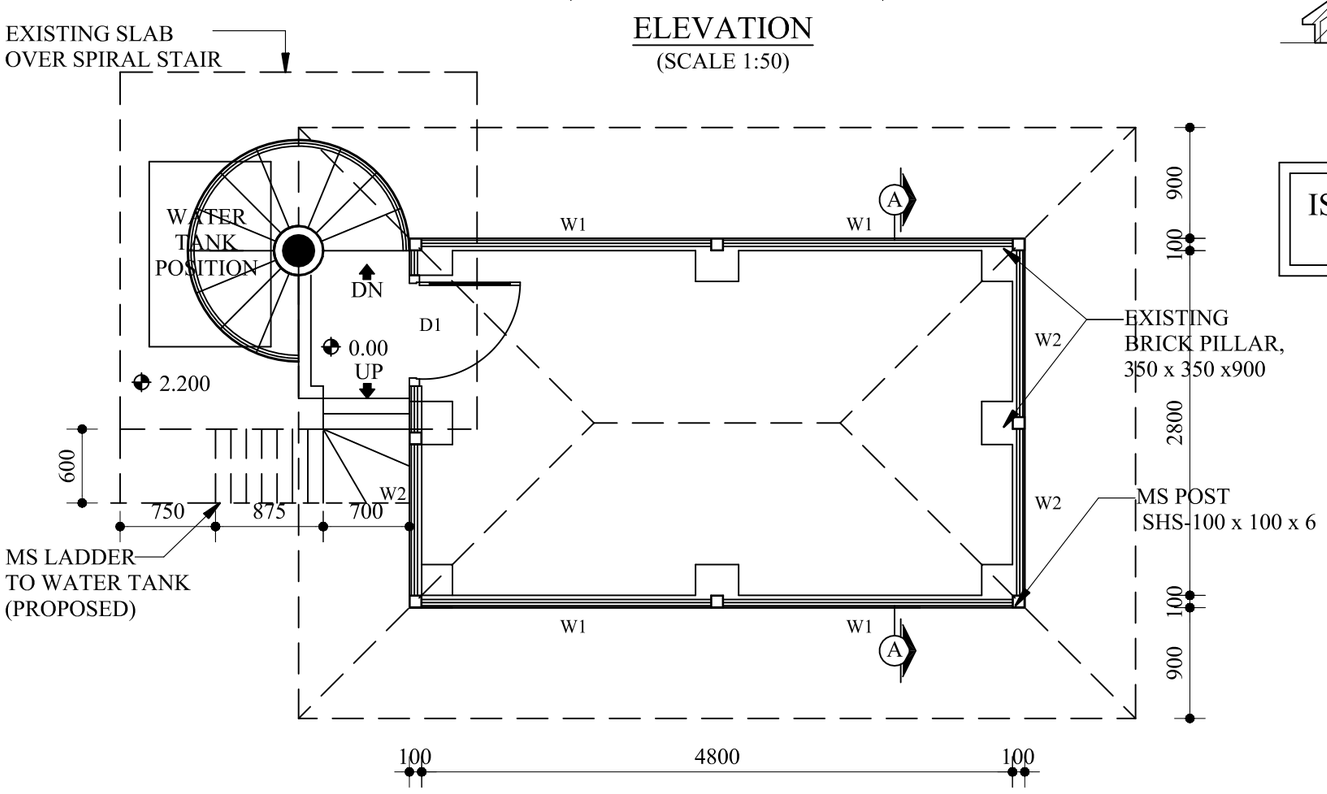

FIRST FLOOR ROOF PLAN
(SCALE 1:50)

ISSUED FOR TENDER
PURPOSE ONLY

SL. NO.	NOTATIONS	DESCRIPTION
1	D1	UPVC DOOR- 900 x 2100
2	W1	UPVC GLAZED WINDOW SLIDING - 2000 x 1200 FIXED - 2000 x 450
3	W2	UPVC GLAZED WINDOW SLIDING - 975 x 1200 FIXED - 975 x 450

NO.	DATE	REVISIONS	A.E.	E.E.	DY.C.E.

COCHIN PORT TRUST
COCHIN - 682009

ADDITIONAL WORKS TO THE GOI JETTY, BUILDINGS & OTHER AREAS AT COCHIN PORT

DETAILS OF ROOFING ON SECURITY BUILDING NEAR GOI CONNECTING BRIDGE

DESIGNED	
DRAWN	PRASANTH
CHECKED	
A.E.	
E.E. (CM-II)	
DY. C.E.(PD)	
C.E.	

SCALE	DRG. NO.	DATE	REV.
As shown	9768-04-2021	30-03-2021	0

NOTES:-
1. ALL DIMENSIONS ARE IN MILLIMETRES AND LEVELS IN METRES.