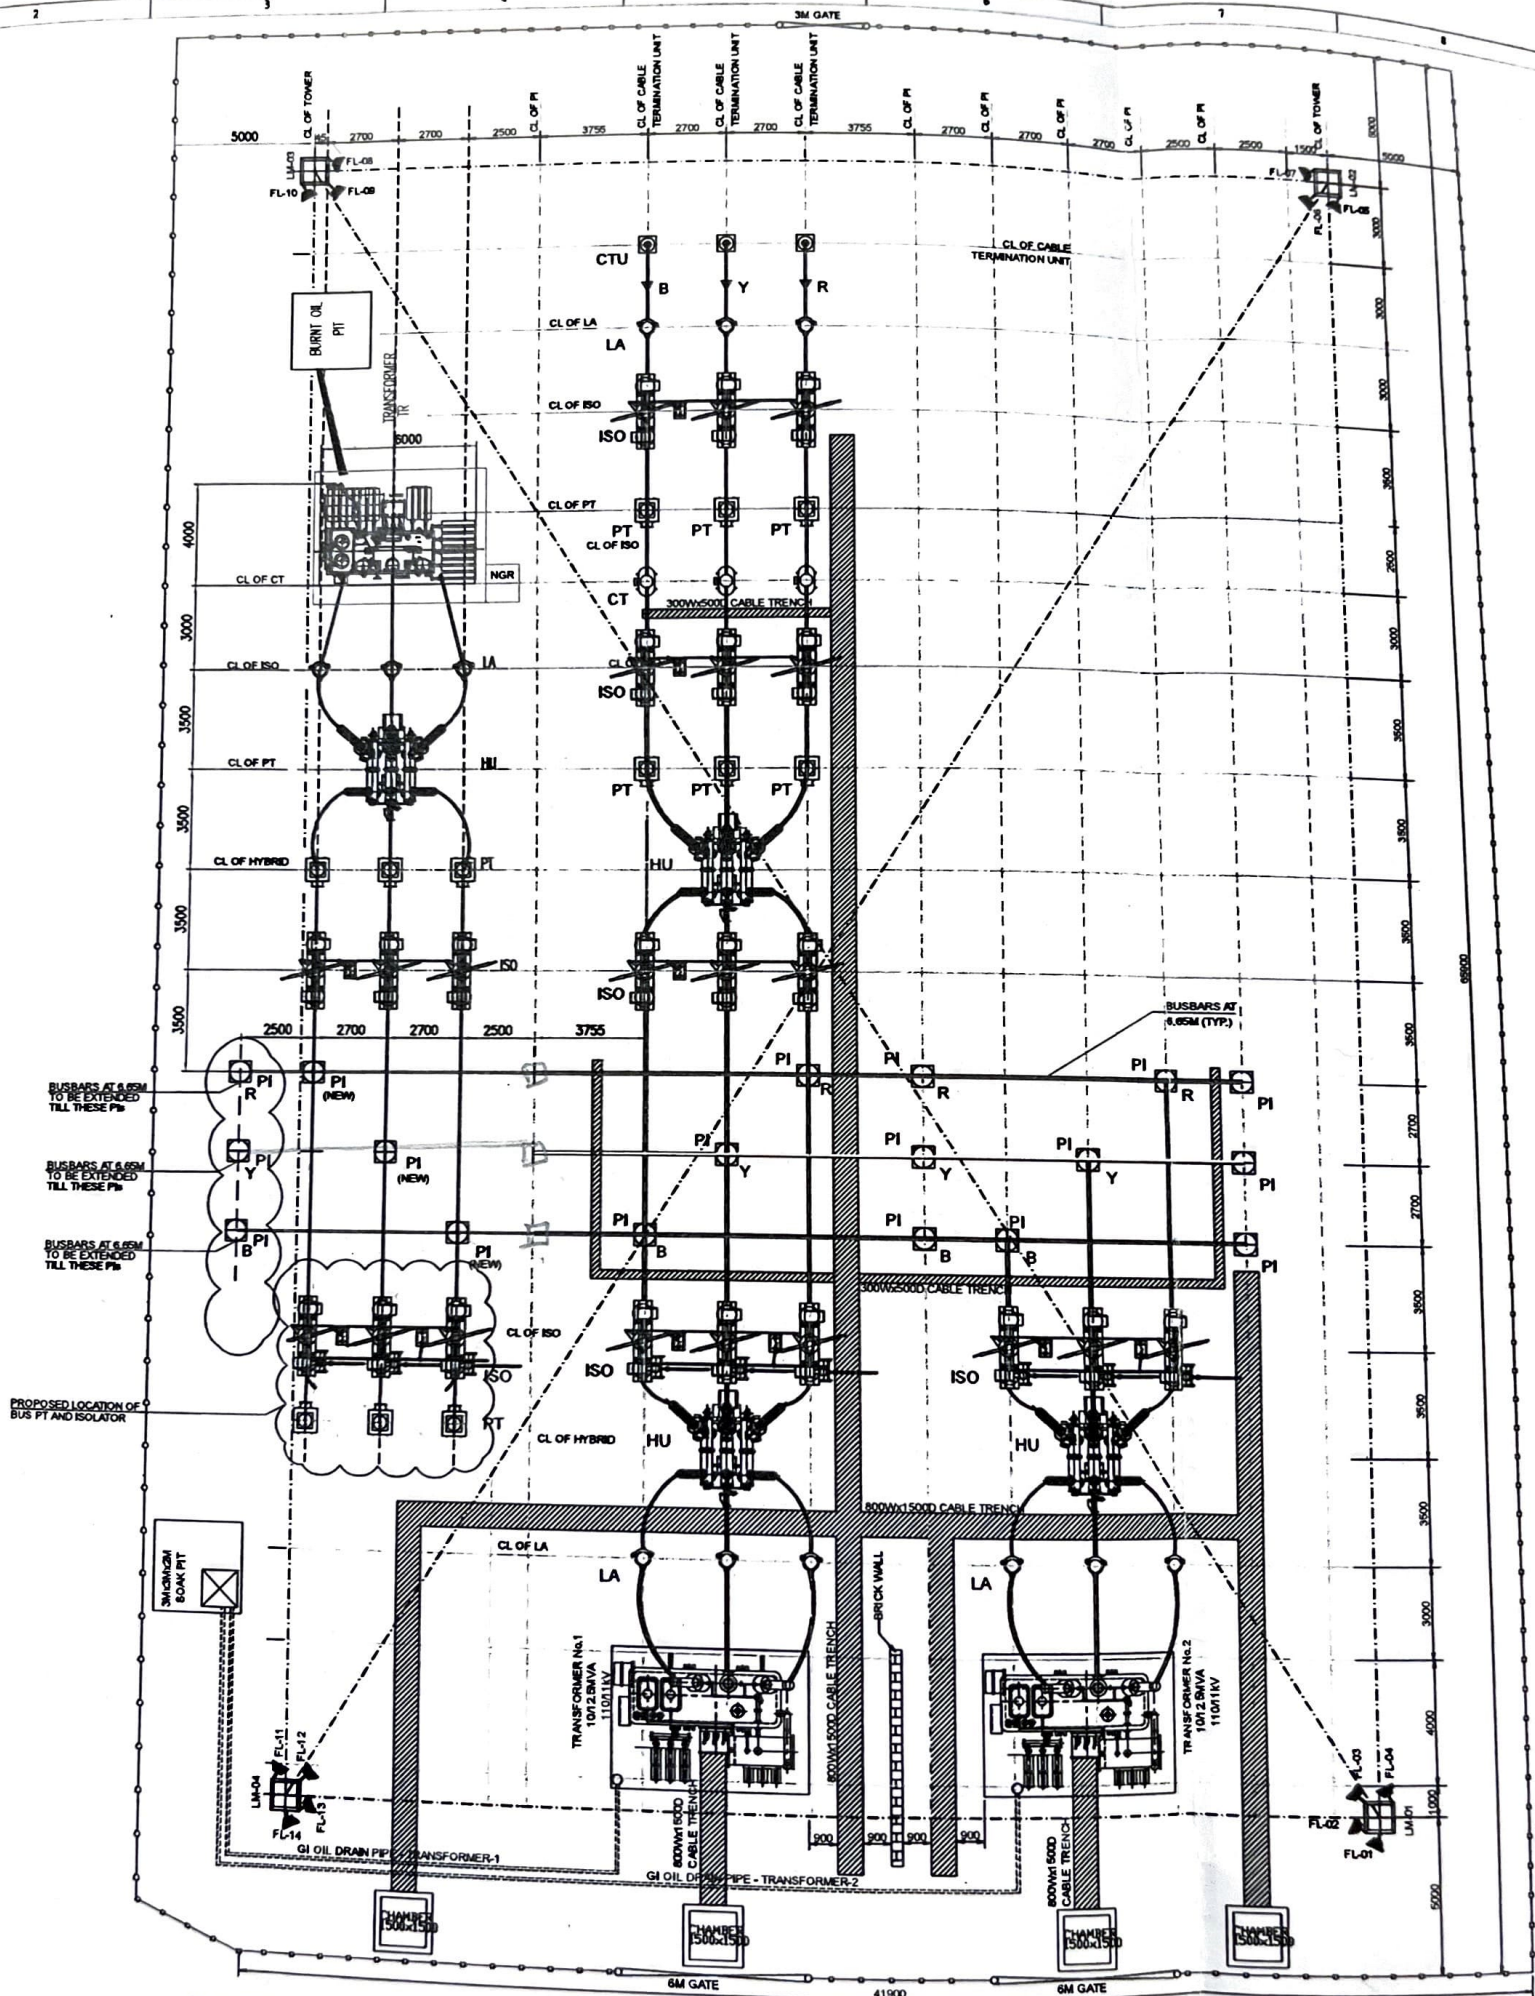

REFER TO YARD LAYOUT OF 110kV HYBRID SUBSTATION FOR DETAILS OF EXISTING

(SCALE: NTS)